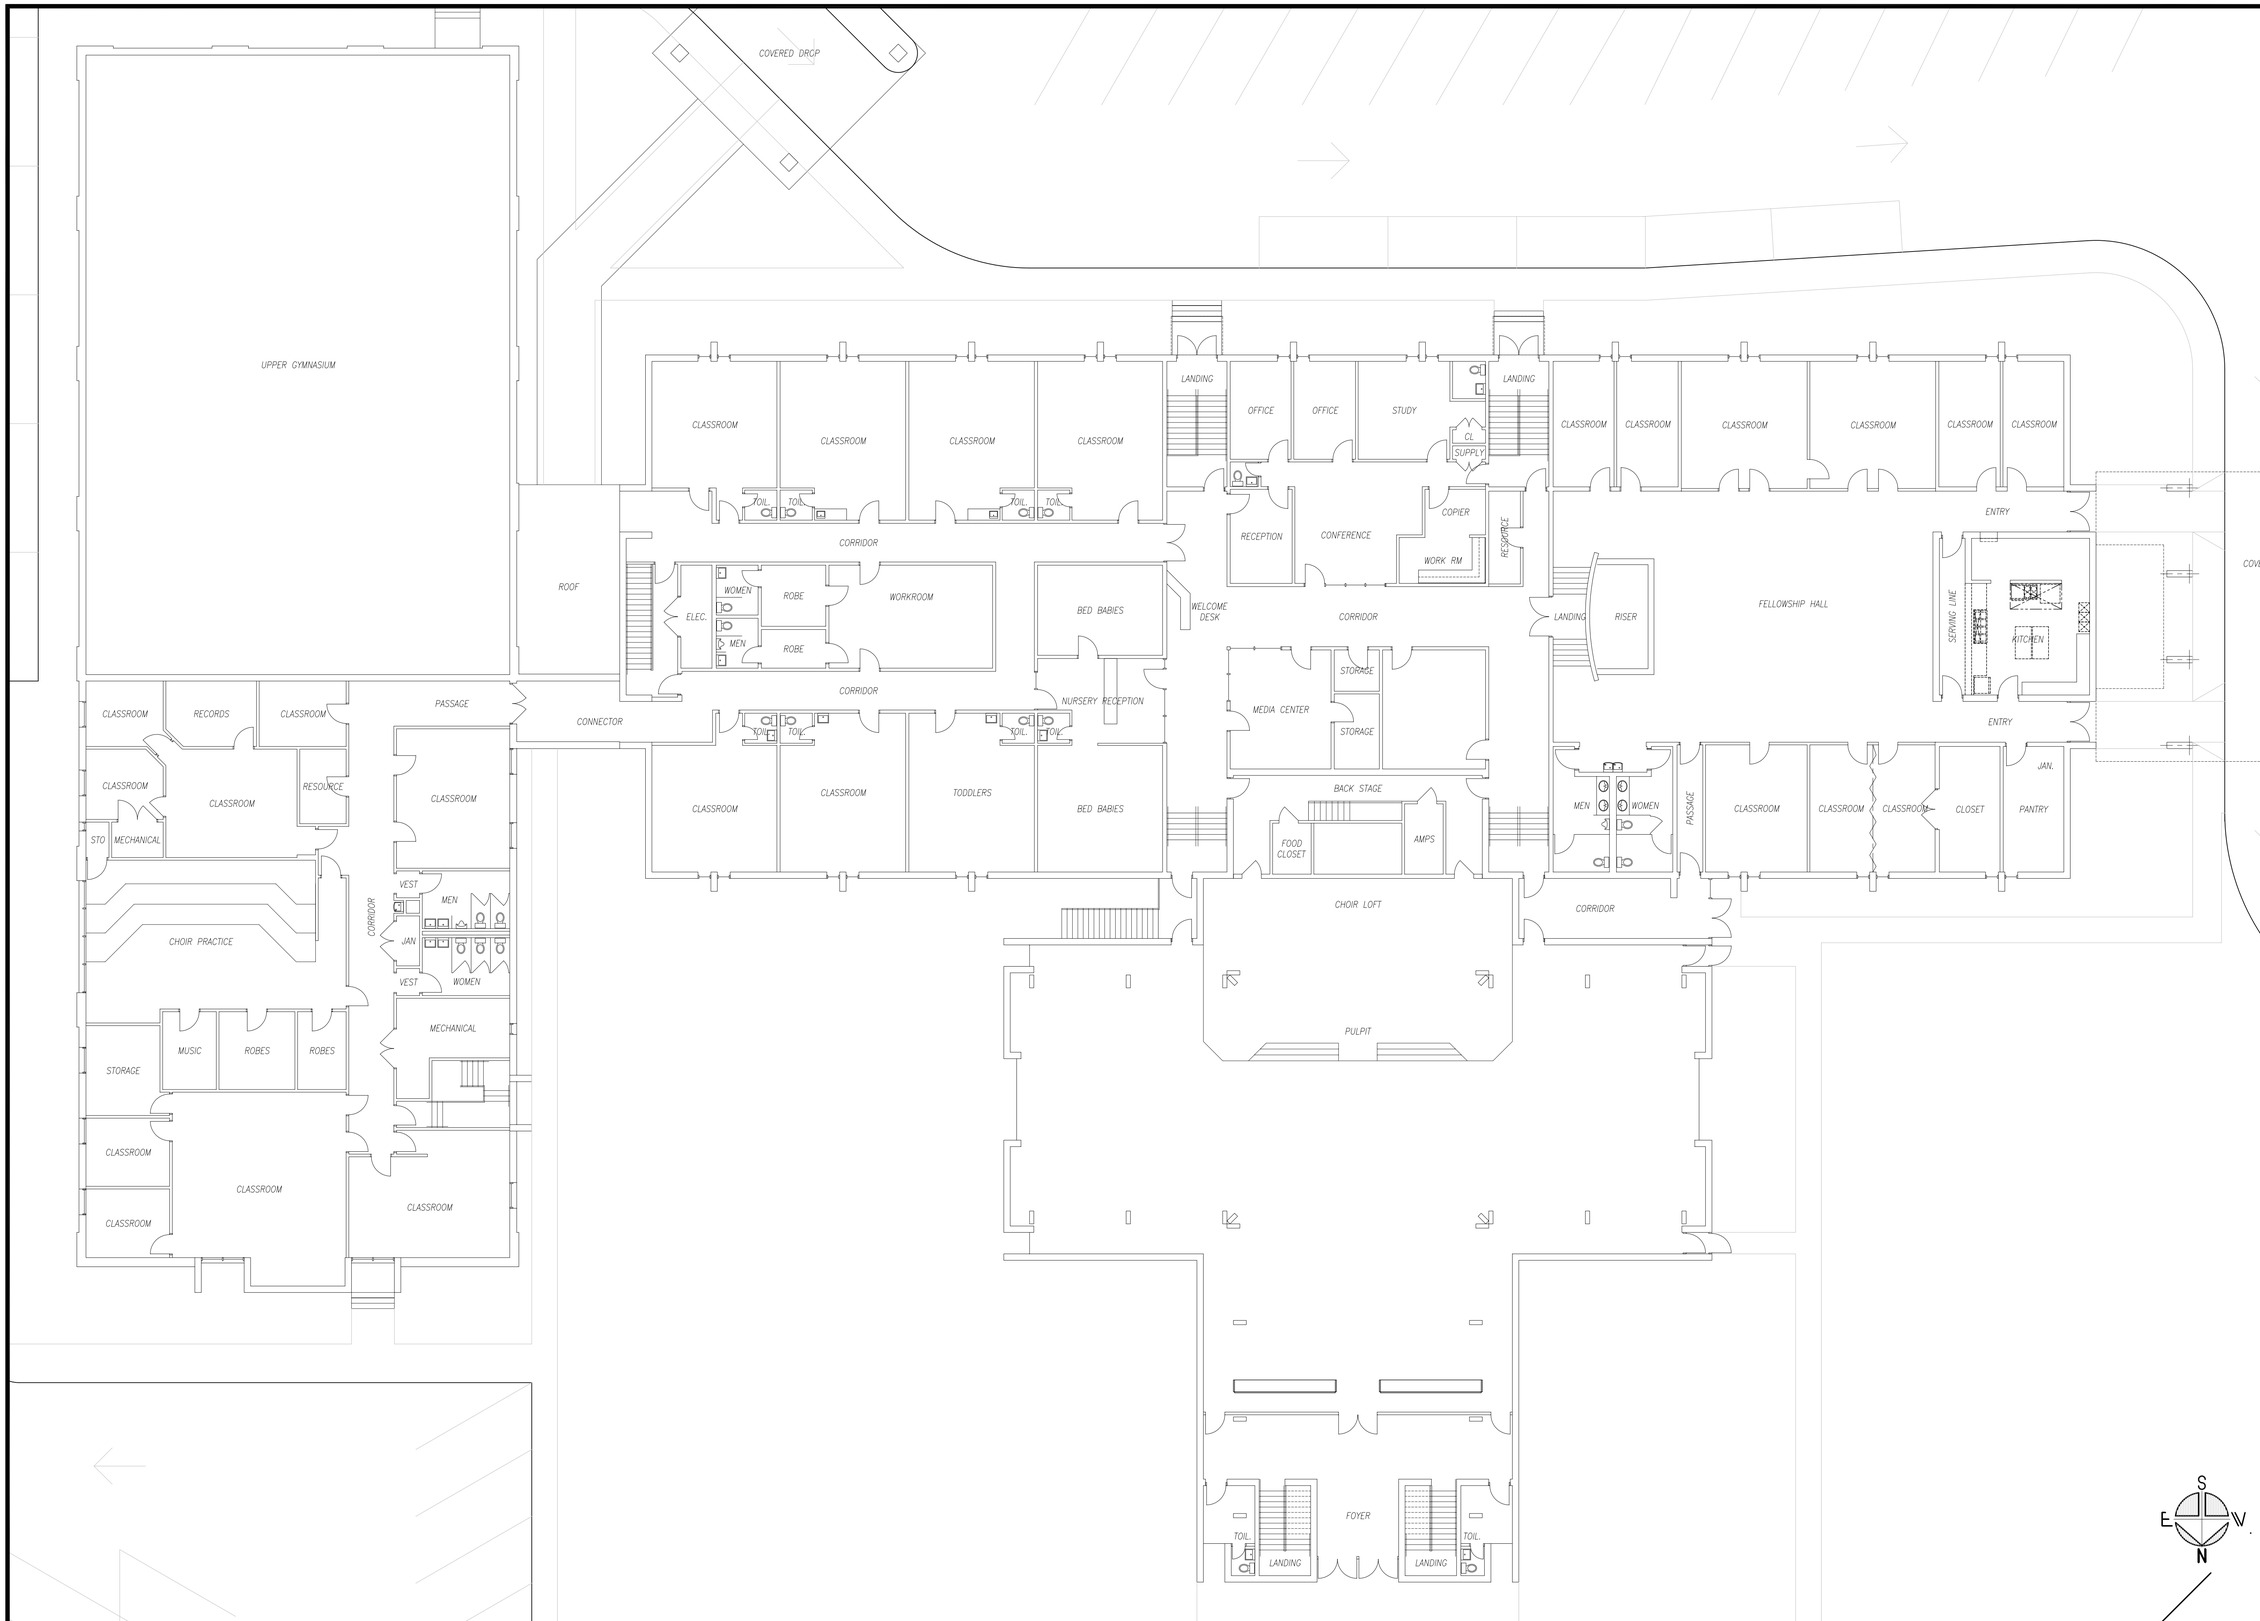

WRS STARK
DESIGN & DRAFTING SERVICE
56 PLANTATION LANE
ASPHALT, ALABAMA 35153
PH.: (205) 994-3751
CELL: (205) 400-6425

FIRST BAPTIST CHURCH LEEDS
7481 PARKWAY DRIVE
LEEDS, ALABAMA 35094

MAIN FLOOR AND UPPER LEVEL OF
EDUCATIONAL BUILDING &
CHRISTIAN ACTIVITIES BUILDING

DRAWN BY:	WRS
CHECKED BY:	–
DATE:	4/13/2006
SCALE:	AS NOTED
FILE NAME:	ADA-TOILET.DWG
PROJECT #:	2004-004

PA1.0